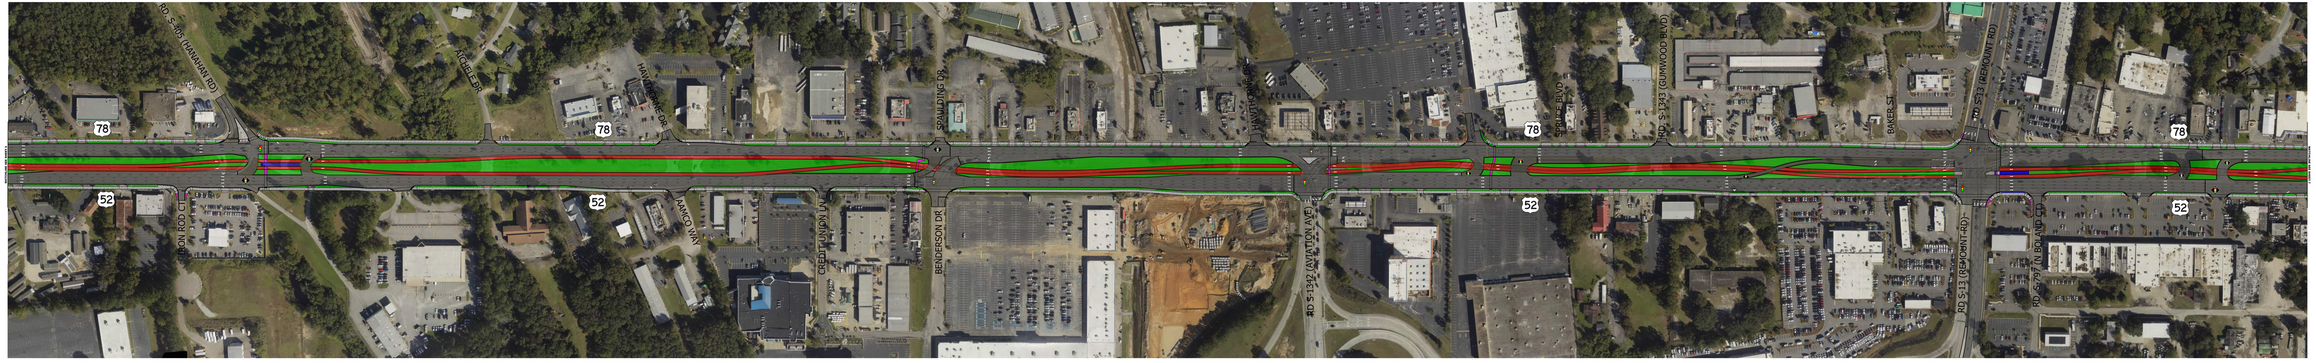

LEGEND

- PROPOSED SIGNAL
- RETAIN / MODIFY EXISTING SIGNAL
- BRT STATION
- CONCRETE SIDEWALK
- GRASS BUFFER
- PROPOSED BUS GUIDEWAY
- PROPOSED PAVEMENT
- CONCRETE SHARED-USE PATH
- REMOVE EXISTING PAVEMENT

PRELIMINARY PLANS NOT FOR CONSTRUCTION

0 100 200
GRAPHIC SCALE

PRIME CONSULTANT:
HDR
4400 Leeds Ave.
Suite 450
Charleston, SC 29405

L C R T Lowcountry Rapid Transit

BCDCOG

Lowcountry Rapid Transit

US-78 & US-52 (RIVERS AVE.) NORTH OF HANAHAN RD. TO SOUTH OF REMOUNT RD.

DESIGNED BY	DRAWN BY	CHECKED BY	DATE	SHEET NUMBER
CMM	CMM	JM	04/2020	6 OF 12

PLOT DATE: 4/27/2020 4:48:27 PM
FILE NAME: K:\LCRT Drafting\Sheets\US 78 & US 52 (Rivers Ave.)\US 78 & US 52 (Rivers Ave.) - Sheet 6.dgn
USER NAME: cmm