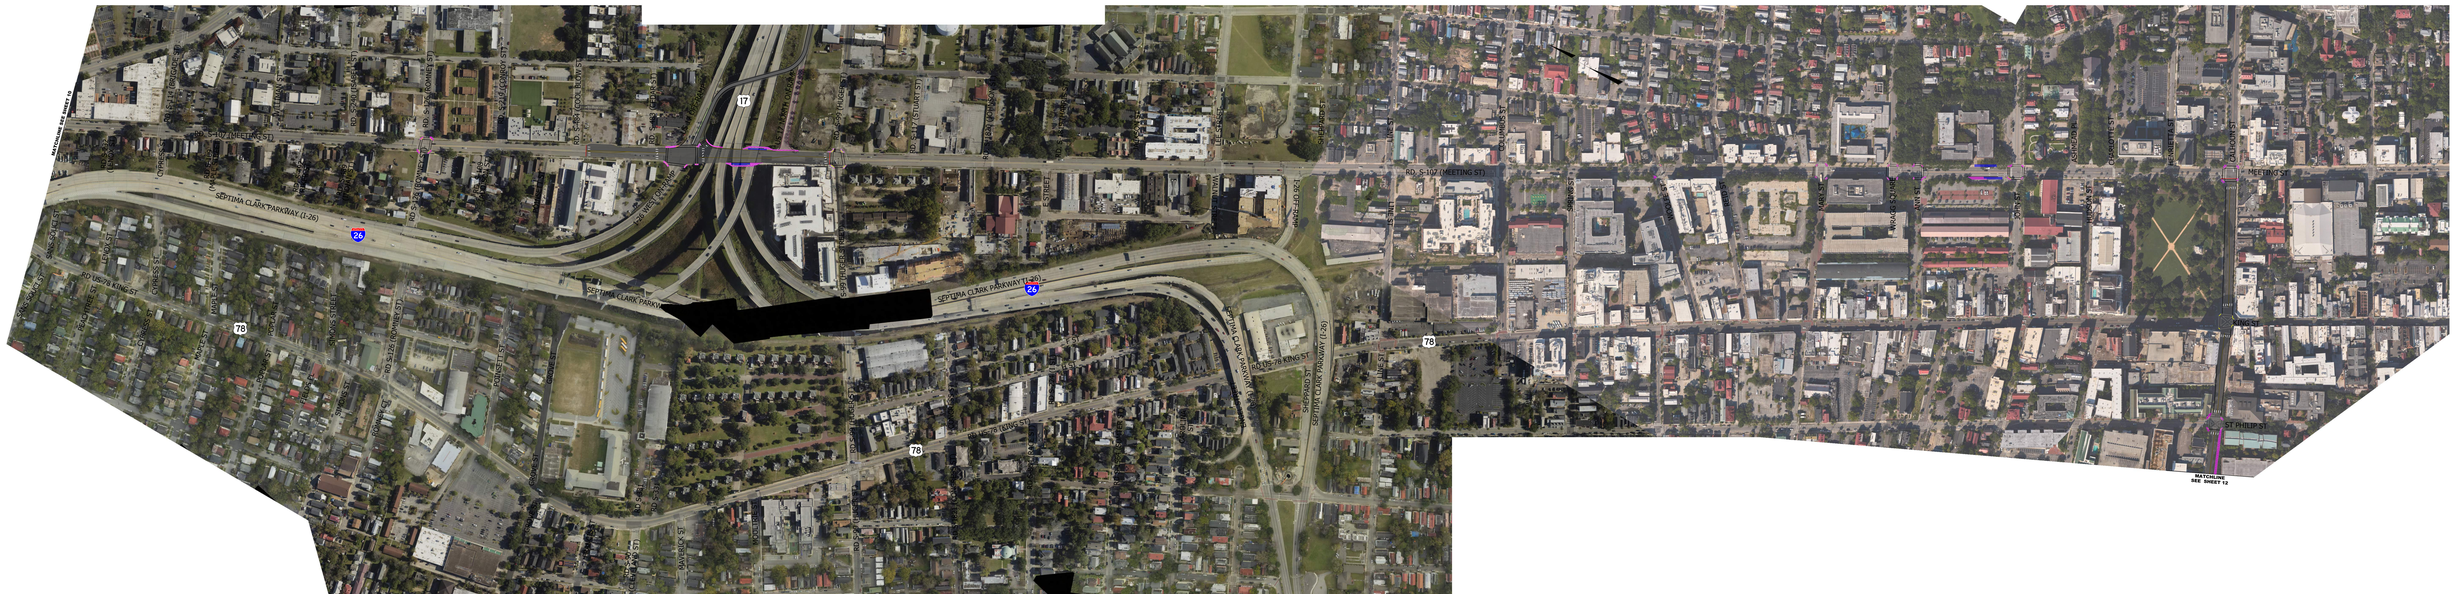

LEGEND

- PROPOSED SIGNAL
- RETAIN / MODIFY EXISTING SIGNAL
- BAT STATION
- CONCRETE SIDEWALK
- GRASS BUFFER
- PROPOSED BUS GUIDEWAY
- PROPOSED PAVEMENT
- CONCRETE SHARED-USE PATH
- REMOVE EXISTING PAVEMENT

PRELIMINARY PLANS NOT FOR CONSTRUCTION

0 50 100 200 300 400

GRAPHIC SCALE

PRIME CONSULTANT:
HDR
4401 Leeds Ave.
Suite 450
Charleston, SC 29405

LC RT | Lowcountry Rapid Transit

BCDCOG

Lowcountry Rapid Transit

DOWNTOWN CHARLESTON WEST EDGE LOOP

PROJECT	DRAWN	DESIGNED	CHK	DATE	SHEET
CRR	CRM	CRM	JCR	8/2/2021	11 OF 12