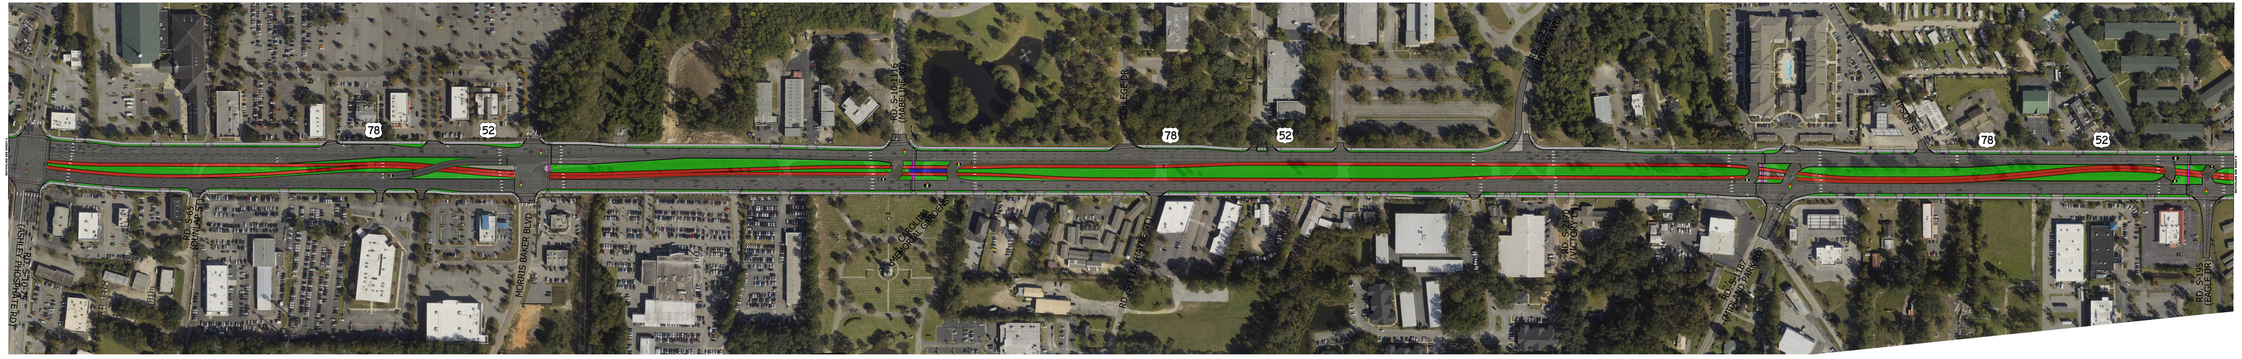

LEGEND

- PROPOSED SIGNAL
- RETAIN / MODIFY EXISTING SIGNAL
- BRT STATION
- CONCRETE SIDEWALK
- GRASS BUFFER
- PROPOSED BUS GUIDEWAY
- PROPOSED PAVEMENT
- CONCRETE SHARED-USE PATH
- REMOVE EXISTING PAVEMENT

PRELIMINARY PLANS NOT FOR CONSTRUCTION

1" 0" 1"
SCALE: 1:20.0

PRIME CONSULTANT:

HDR
4400 Leeds Ave.
Suite 450
Charleston, SC 29405

L C R T Lowcountry Rapid Transit
BCDCOG

Lowcountry Rapid Transit

US-78 / US-52 (RIVERS AVE.)
ASHLEY PHOSPHATE RD. TO EAGLE DR.

DESIGNED BY	DRAWN BY	CHECKED BY	DATE	SHEET NUMBER
CMW	CMW	JJK	04/22/2022	5 OF 12