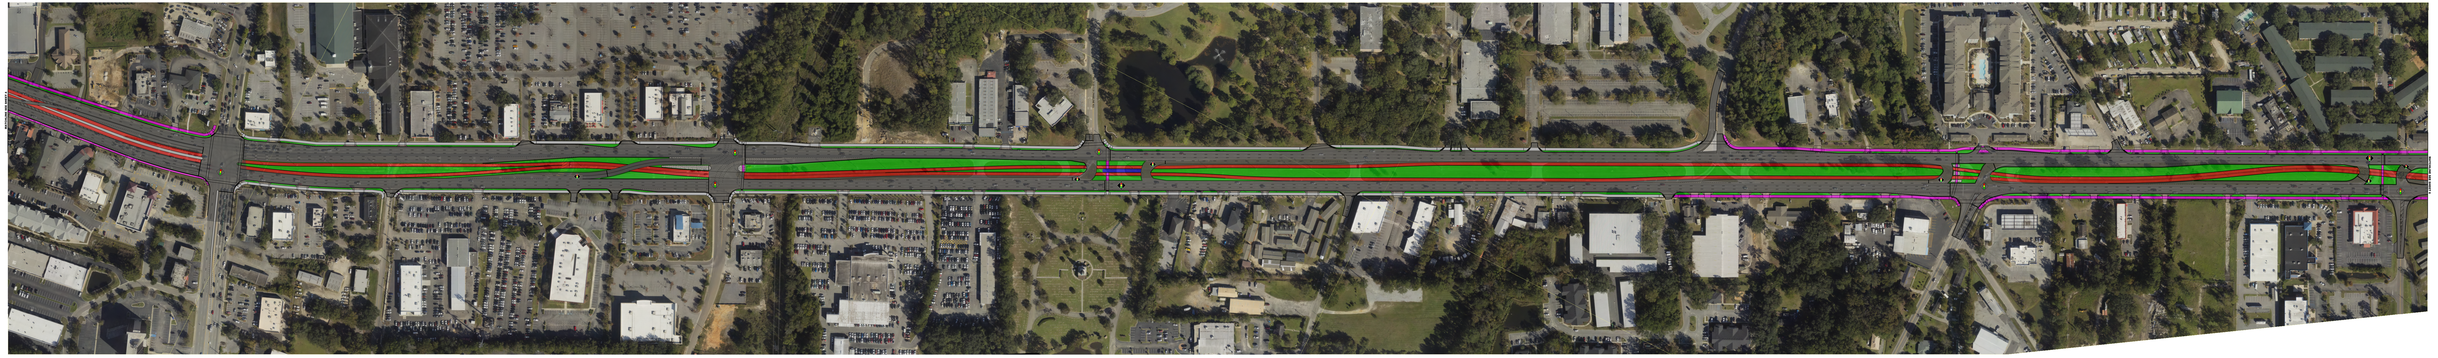

LEGEND

- PROPOSED SIGNAL
- RETAIN / MODIFY EXISTING SIGNAL
- BRT STATION
- SIDEWALK
- GRASS BUFFER
- PROPOSED BUS GUIDEWAY
- PROPOSED PAVEMENT
- SHARED-USE PATH
- REMOVE EXISTING PAVEMENT

PRELIMINARY PLANS NOT FOR CONSTRUCTION

0 100 200
GRAPHIC SCALE

PRIME CONSULTANT:
HDR
4400 Leeds Ave.
Suite 450
Charleston, SC 29405

LC RT Lowcountry Rapid Transit
BCDCOG

Lowcountry Rapid Transit

AREA D CONCEPTUAL PLANS
RIVERS AVE.
PIGGLY WIGGLY DR TO ASHLEY PHOSPHATE

DESIGNED BY:	DRAWN BY:	CHECKED BY:	DATE:	SHEET NO.
				5 OF 12