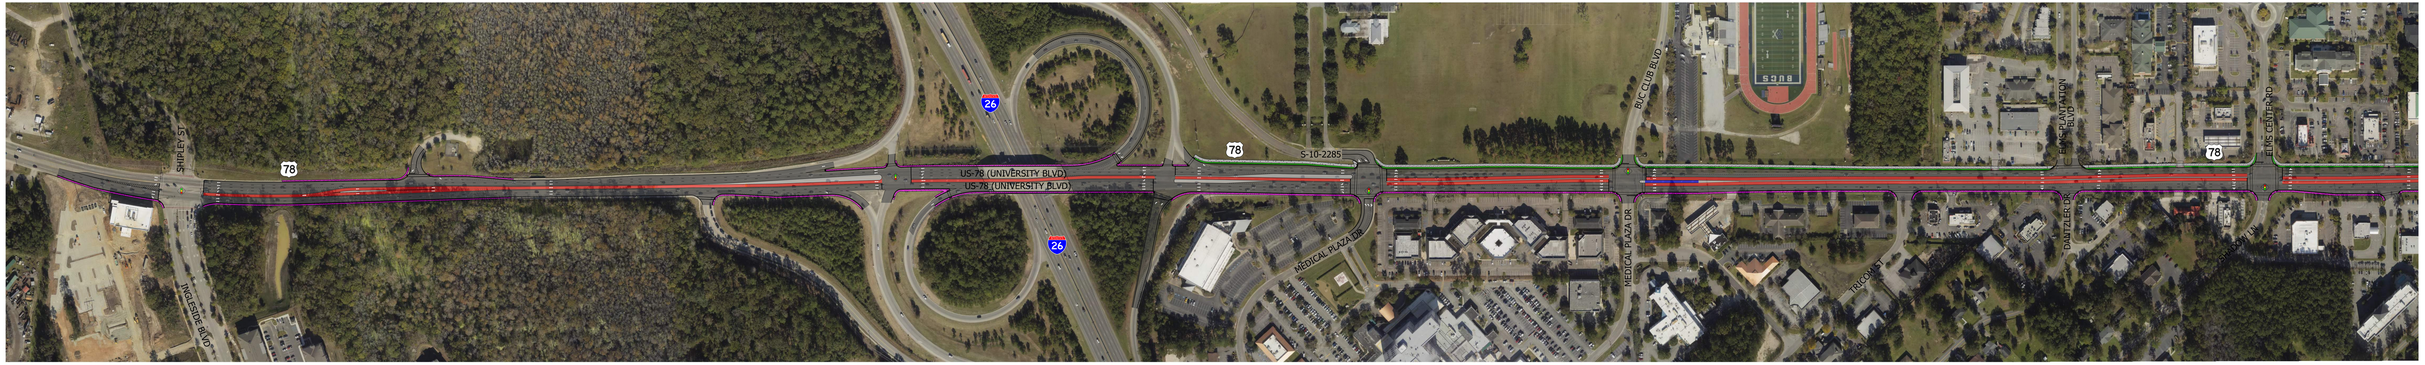

LEGEND

- PROPOSED SIGNAL
- RETAIN / MODIFY EXISTING SIGNAL
- BRT STATION
- CONCRETE SIDEWALK
- GRASS BUFFER
- PROPOSED BUS GUIDEWAY
- PROPOSED PAVEMENT
- CONCRETE SHARED-USE PATH
- REMOVE EXISTING PAVEMENT

PRELIMINARY PLANS NOT FOR CONSTRUCTION

1 0 1 2 3 4 5 6 7 8 9 10 11 12 13 14 15 16 17 18 19 20

DRAWING SCALE

PRIME CONSULTANT:
HDR
4400 Leeds Ave.
Suite 650
Charleston, SC 29405

L C R T Lowcountry Rapid Transit
BCDCOG

Lowcountry Rapid Transit

US-78 (UNIVERSITY BLVD.) INGLESIDE BLVD. TO FERNWOOD DR.

DESIGNED BY	DRAWN BY	CHECKED BY	DATE	SHEET NUMBER
CMW	CMW	JM	04/22/2022	2 OF 12