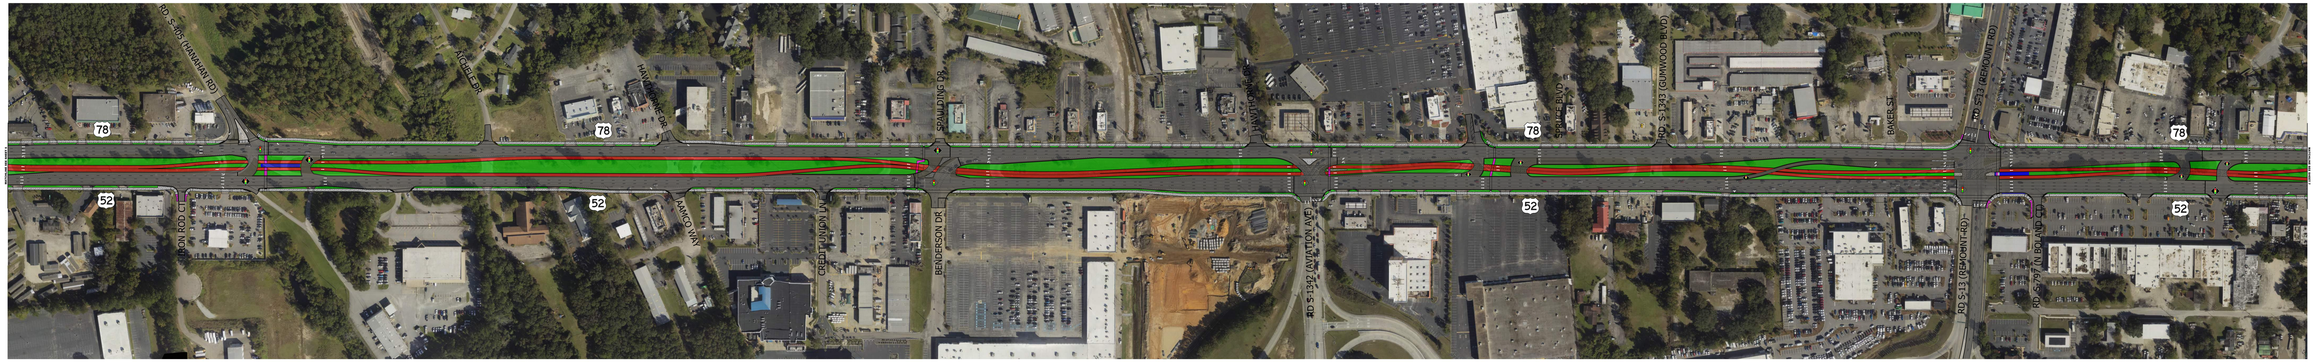

LEGEND

- PROPOSED SIGNAL
- RETAIN / MODIFY EXISTING SIGNAL
- BRT STATION
- CONCRETE SIDEWALK
- GRASS BUFFER
- PROPOSED BUS GUIDEWAY
- PROPOSED PAVEMENT
- CONCRETE SHARED-USE PATH
- REMOVE EXISTING PAVEMENT

PRELIMINARY PLANS NOT FOR CONSTRUCTION

0 50 100
GRAPHIC SCALE

PRIME CONSULTANT:

HDR
4400 Leeds Ave.
Suite 450
Charleston, SC 29405

L C R T Lowcountry Rapid Transit

BCDCOG

Lowcountry Rapid Transit

US-78 & US-52 (RIVERS AVE.) NORTH OF HANAHAN RD. TO SOUTH OF REMOUNT RD.

DESIGNED BY	DRAWN BY	CHECKED BY	DATE	SHEET NO.
CMW	CMW	JM	04/23/22	6 OF 12